REV	REVISION DESCRIPTION	DATE	APPROVED
-	----	------	----

LEGEND :

ROHN TOWER WITH PARAPANEL ANTENNA

LOW PROFILE ANTENNA AND MOUNT

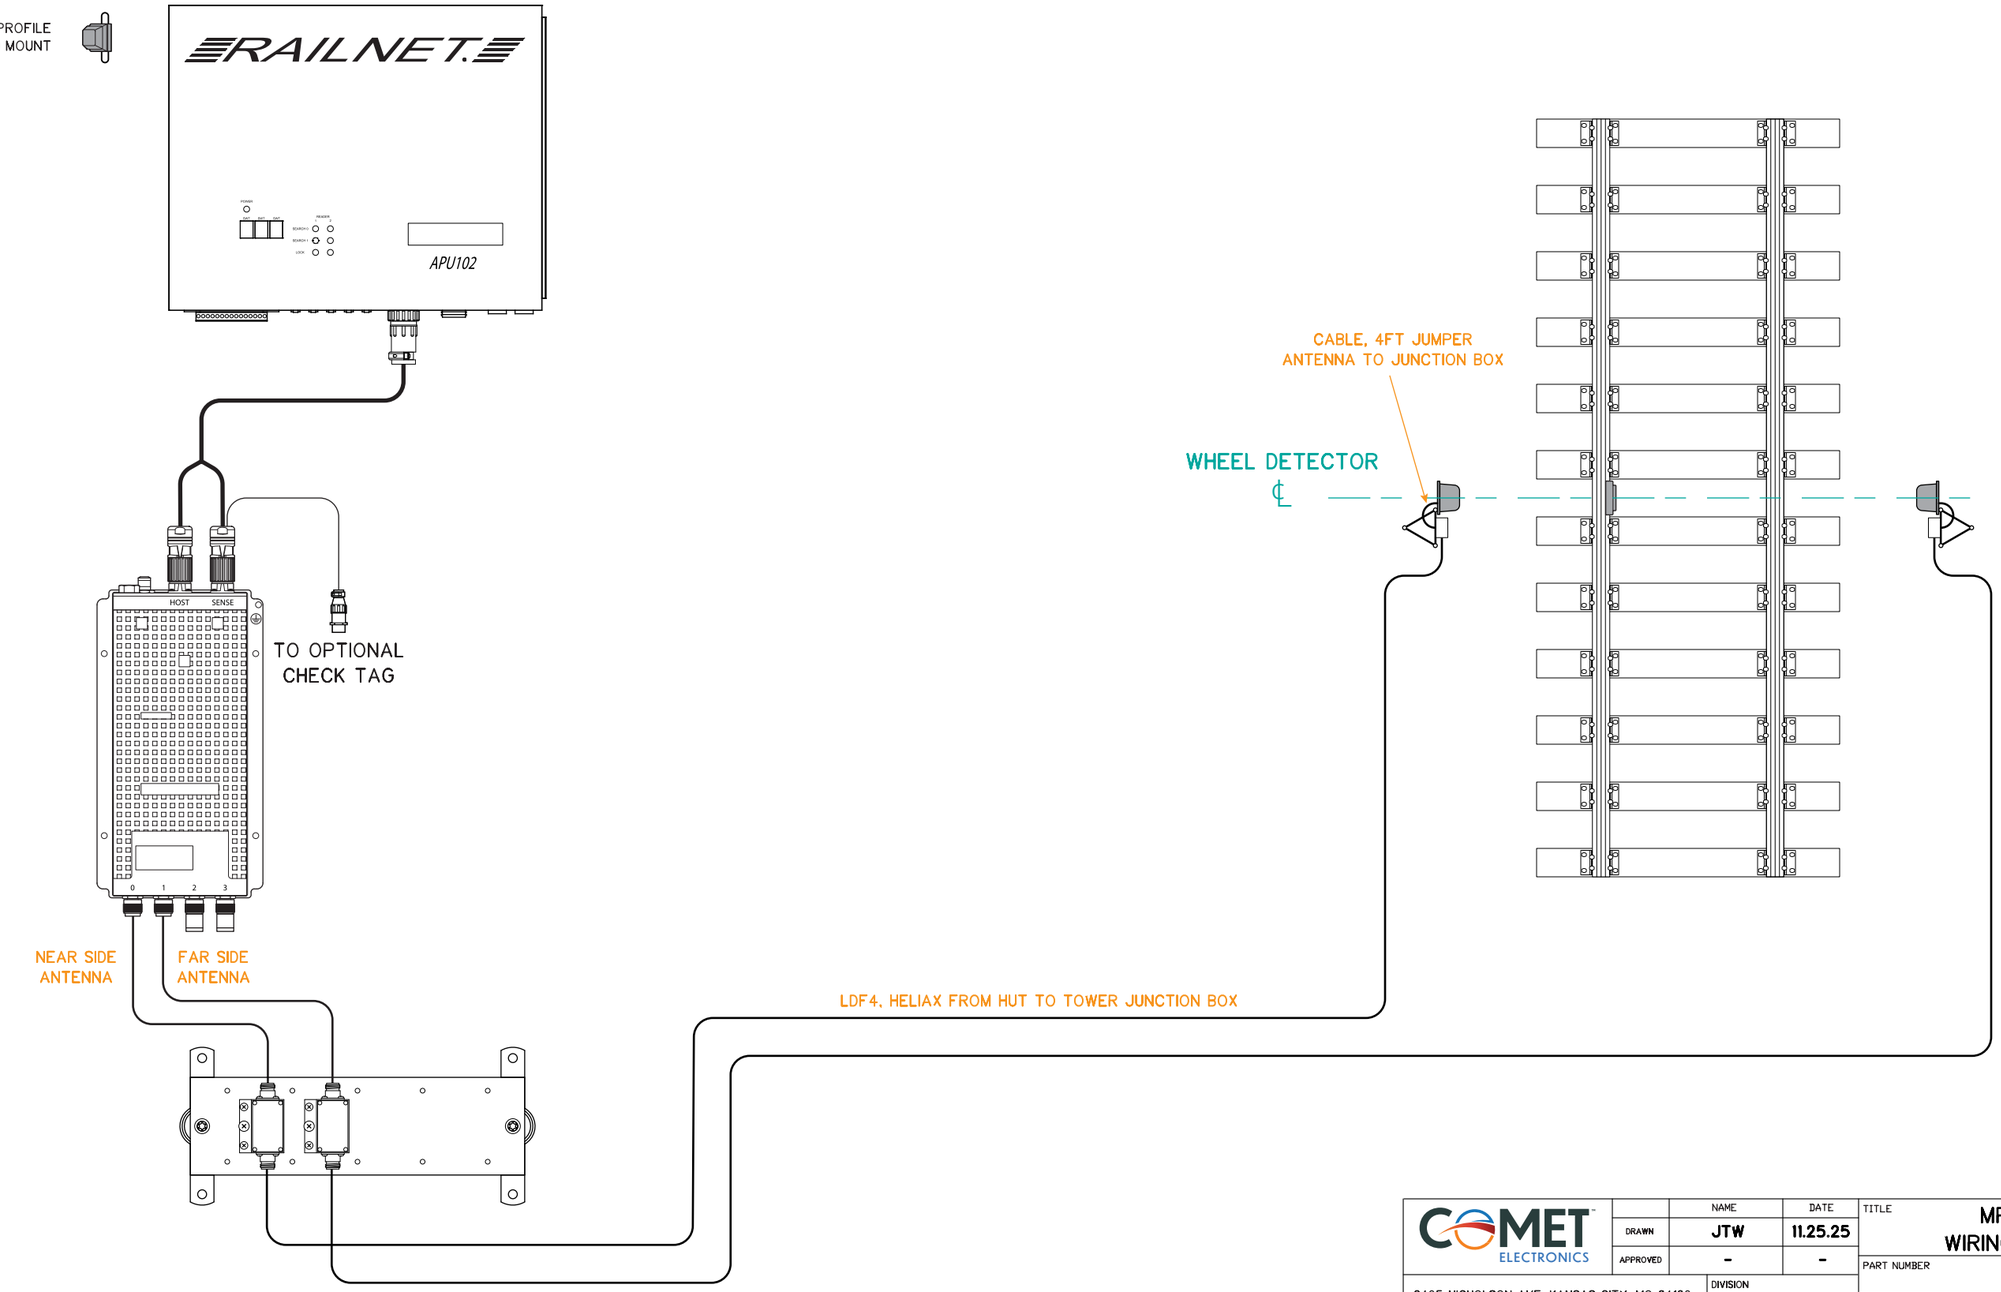

COMET ELECTRONICS

2405 NICHOLSON AVE, KANSAS CITY, MO 64120

USE OF THIS DOCUMENT AND INFORMATION IS ONLY GRANTED UNDER CONSIDERATION OF OR USE UNDER CONTRACTUAL AGREEMENT. THIS DOCUMENT IS PROPERTY OF COMET INDUSTRIES AND MUST BE RETURNED / DESTROYED ON REQUEST.

	NAME	DATE
DRAWN	JTW	11.25.25
APPROVED	-	-

DIVISION: ELECTRONICS

SERIES: SYSTEM FLOW

PROJECT: ----

TITLE: MPRX, RF, ANTENNA WIRING DETAIL : SLU / SMU

PART NUMBER: ----

DESCRIPTION: SINGLE TRACK, LOW / MEDIUM SPEED (<60MPH), UNRESTRICTED LAYOUT, MUXED RF

DWG NO.: 481606

VERSION: -

SCALE: NTS

SHEET: 1 OF 1